NO.	DATE	AMENDMENTS
0	00/00/00	0

DRAWING TITLE

Indicative Site Plan - 1:250 (A1)

DATE	JOB NO.	DRAWN BY
March 2021	2131-01	Ryan Thompson

Site to North of Gartly, Huntly.

Proposed 5No. dellinghouses

For
B & F. Cowie.

RT Architectural Design Services

29 Deveron Park,
Huntly,
Aberdeenshire.
AB54 8UZ.
T : 01466 793873
M : 07500 907899
E : info@rt-architecturaldesign.com
W : www.rt-architecturaldesign.com

Aberdeenshire COUNCIL Infrastructure Services


APPROVED

In terms of the decision dated and application reference:

APP/2021/1029
10/02/2022

Site Plan : Scale 1 : 250 (A1)

10 5 0 5 10 20 m

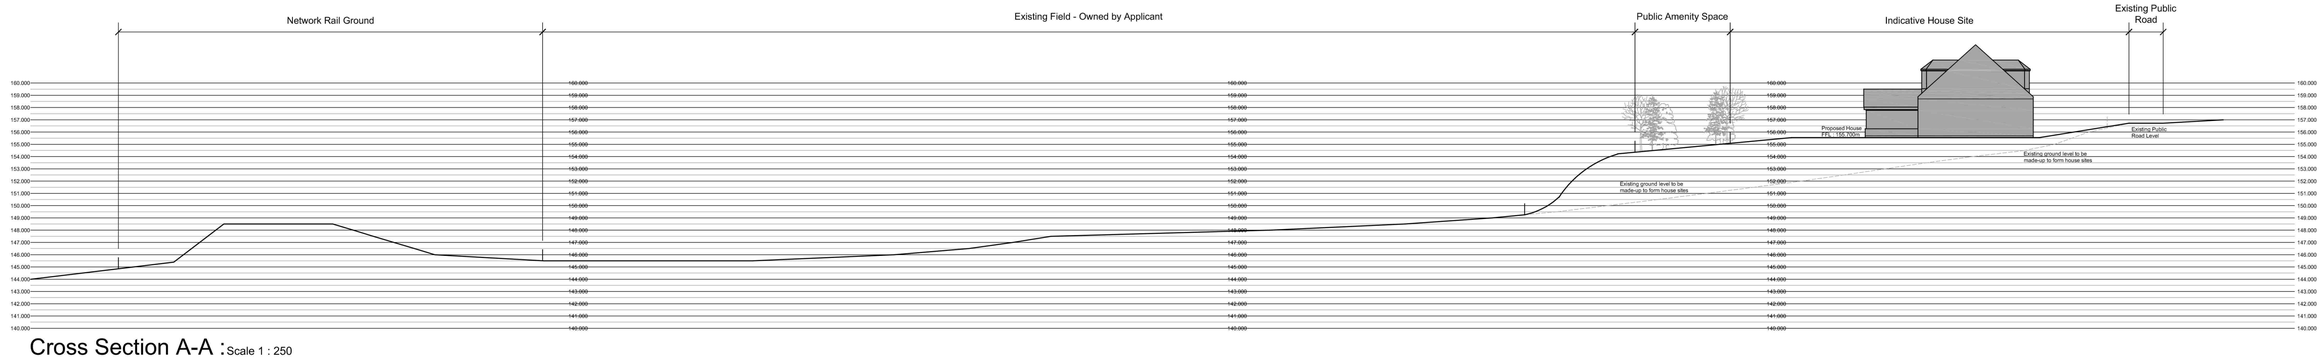

Cross Section A-A : Scale 1 : 250